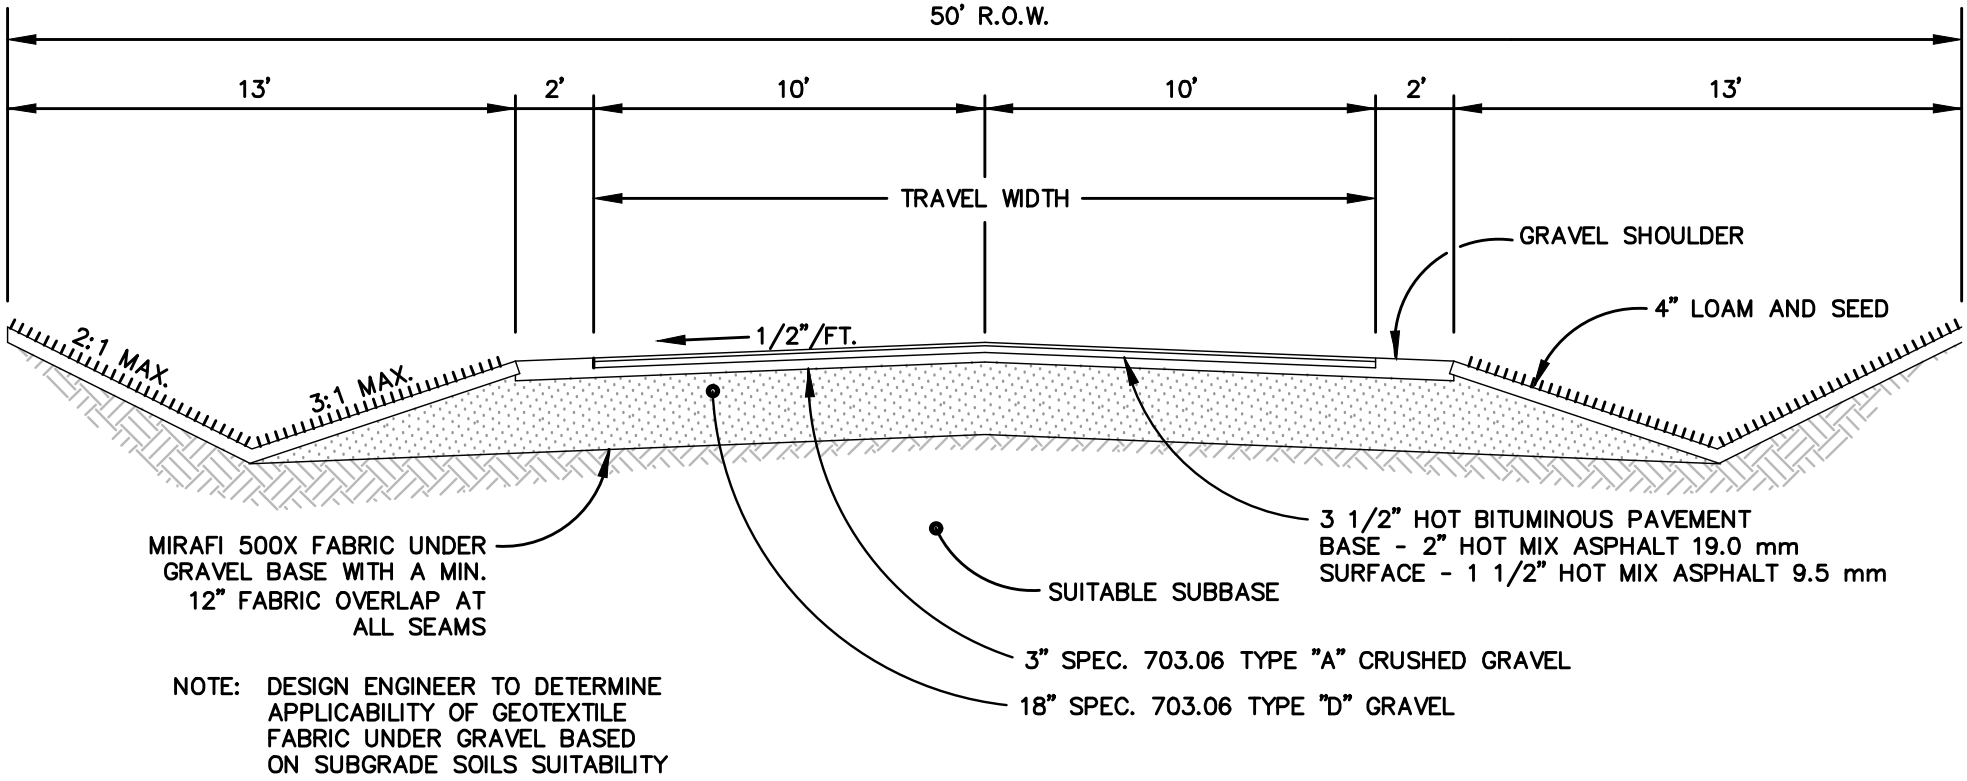

NOTE: DESIGN ENGINEER TO DETERMINE APPLICABILITY OF GEOTEXTILE FABRIC UNDER GRAVEL BASED ON SUBGRADE SOILS SUITABILITY

FIGURE 10b

RURAL PAVED PRIVATE WAY

NTS