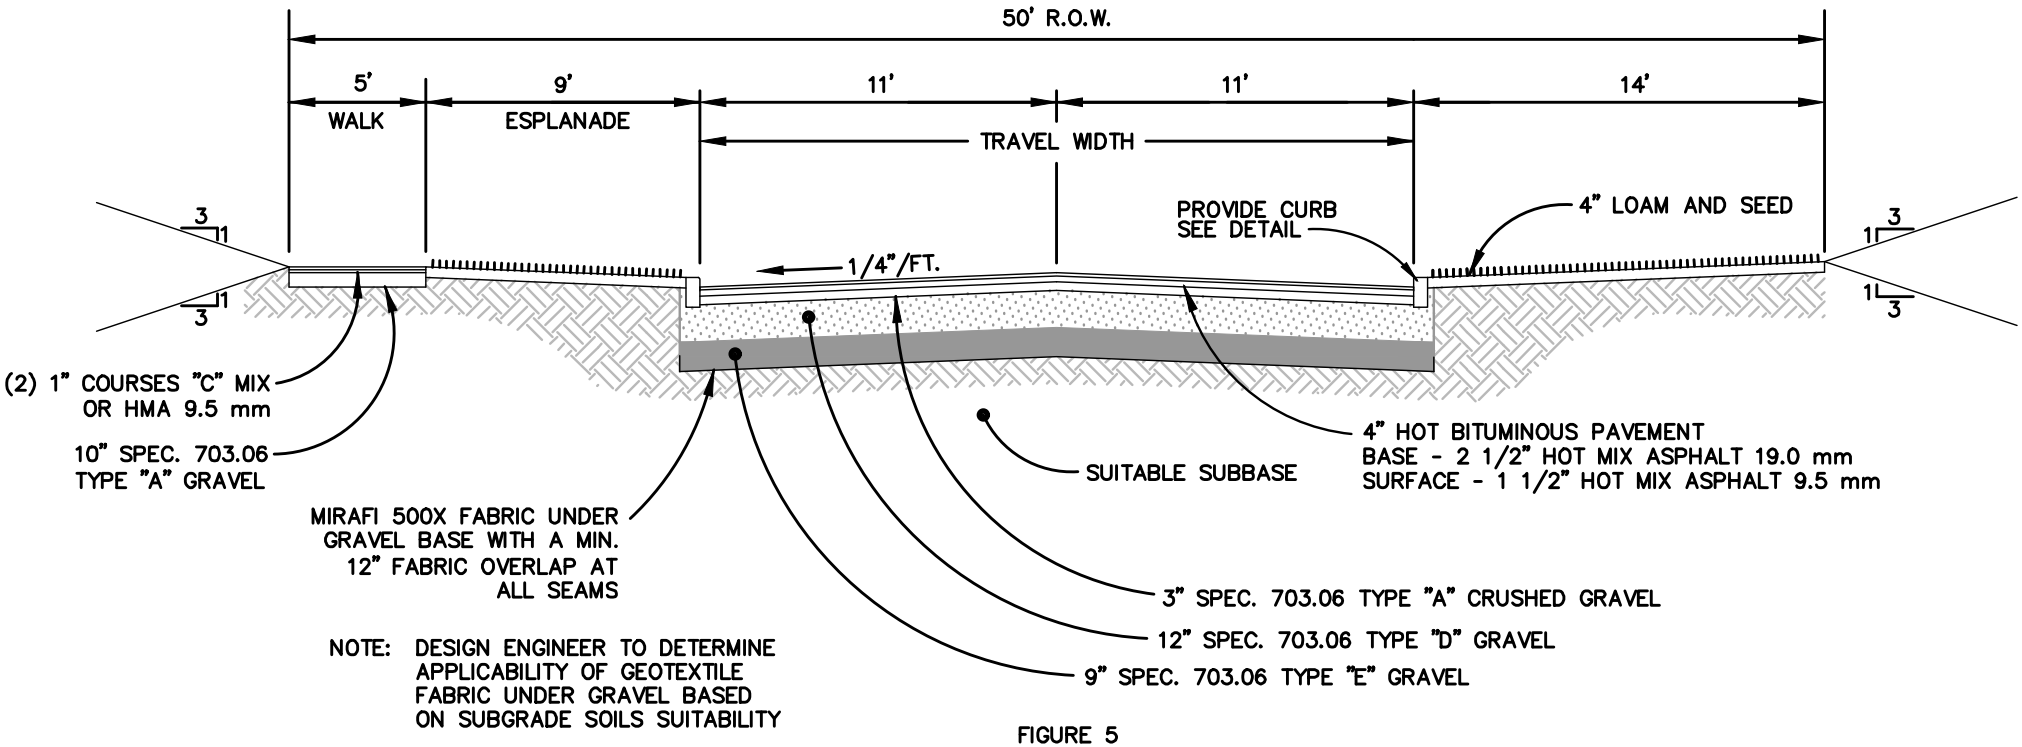

NOTE: DESIGN ENGINEER TO DETERMINE APPLICABILITY OF GEOTEXTILE FABRIC UNDER GRAVEL BASED ON SUBGRADE SOILS SUITABILITY

FIGURE 5

URBAN ACCESS

NTS